



Appendix A – Site layouts
Layout 1 – inside delineated wetland

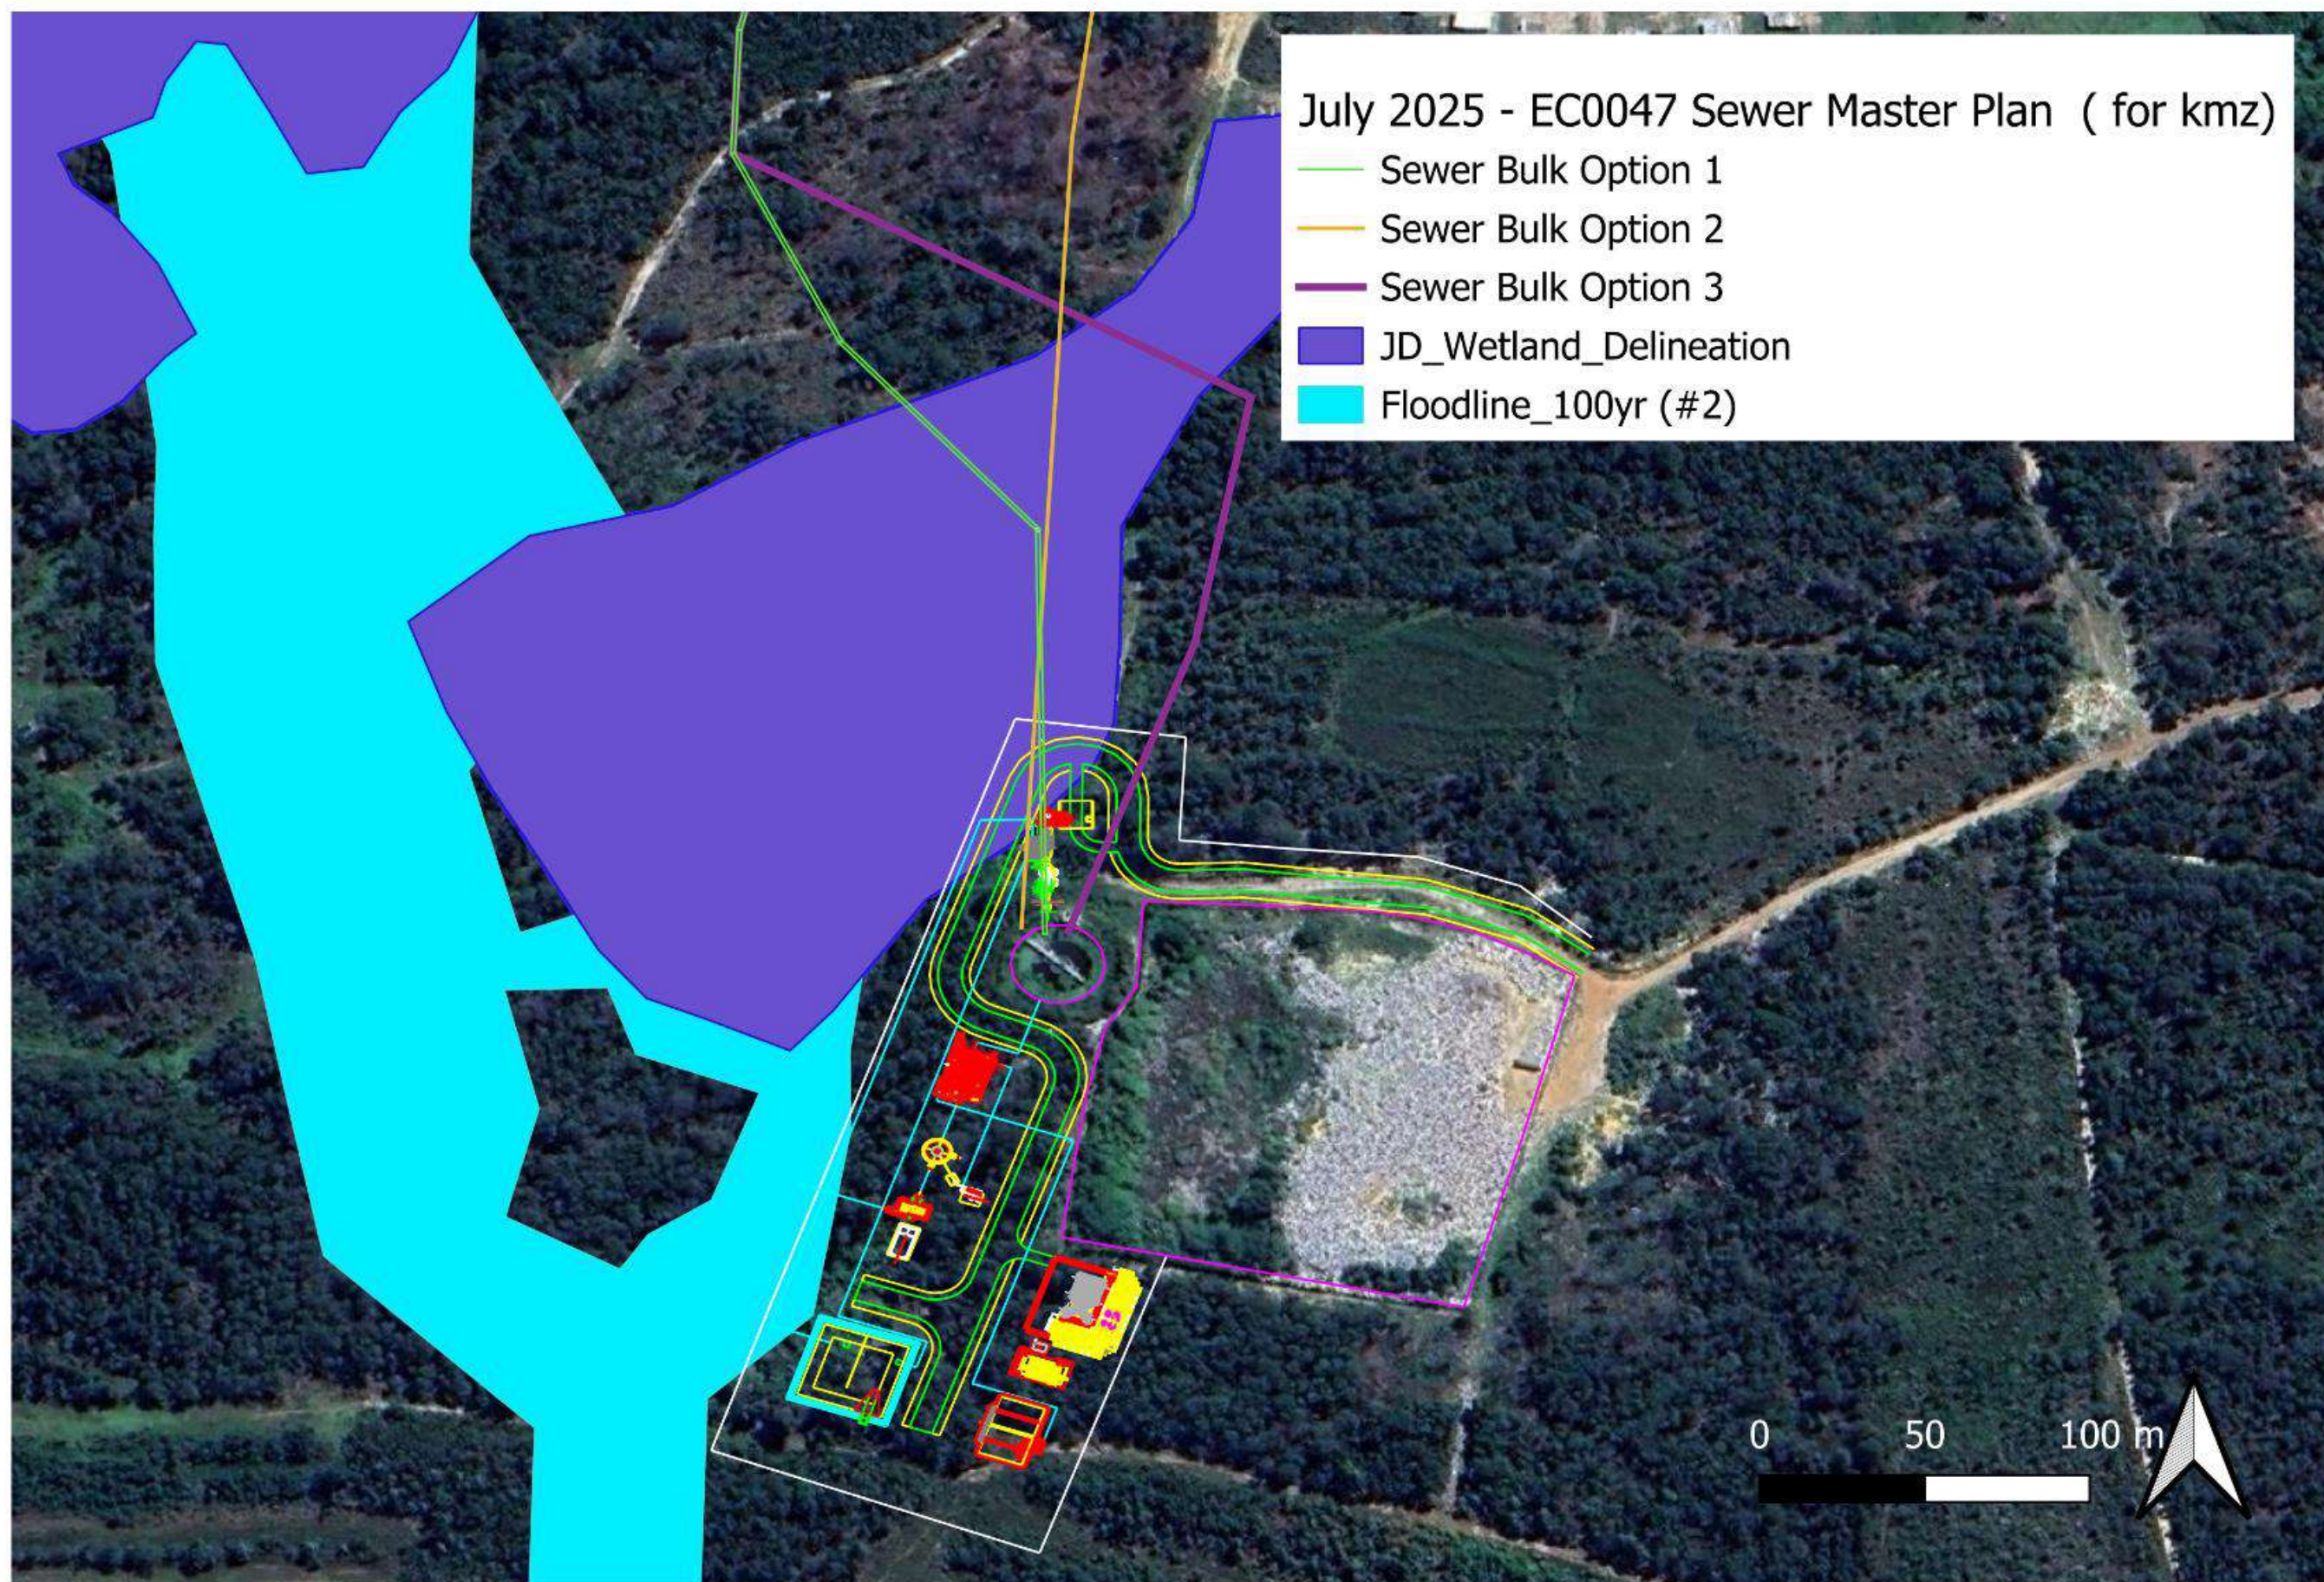

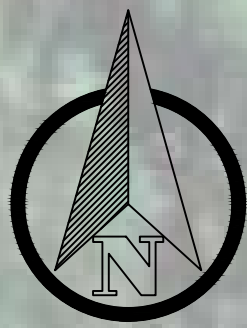

FOR INFORMATION

AMENDMENTS		
REV	DATE	DESCRIPTION
0	JUN 2025	FOR INFORMATION

INITIALS
XX

DRAWING NOTES:		
1. THIS DRAWING IS ISSUED FOR INFORMATION PURPOSES ONLY		

SERVICE AUTHORITY APPROVAL		

CLIENT(S)		

PROJECT TITLE		
WOODLANDS BULK SEWER UPGRADE AND SMALL-BORE SANITATION SYSTEM REPLACEMENT		

DRAWING TITLE		
WOODLANDS WWTW SITE LAYOUT		

PROCESS	NAME	DATE
DESIGNED	D.FUNYUFUNYU	2025/06/23
CHECKED	M.KRUGER	
VERIFIED	C.MARAIS	
DRAWN	D.FUNYUFUNYU	
CHECKED	C.MARAIS	
SMEC DRAWING NO.: EC0047-WWTW-00-001		SHT 1 OF 1