



Appendix A – Site layouts

Layout 2 – outside delineated wetland

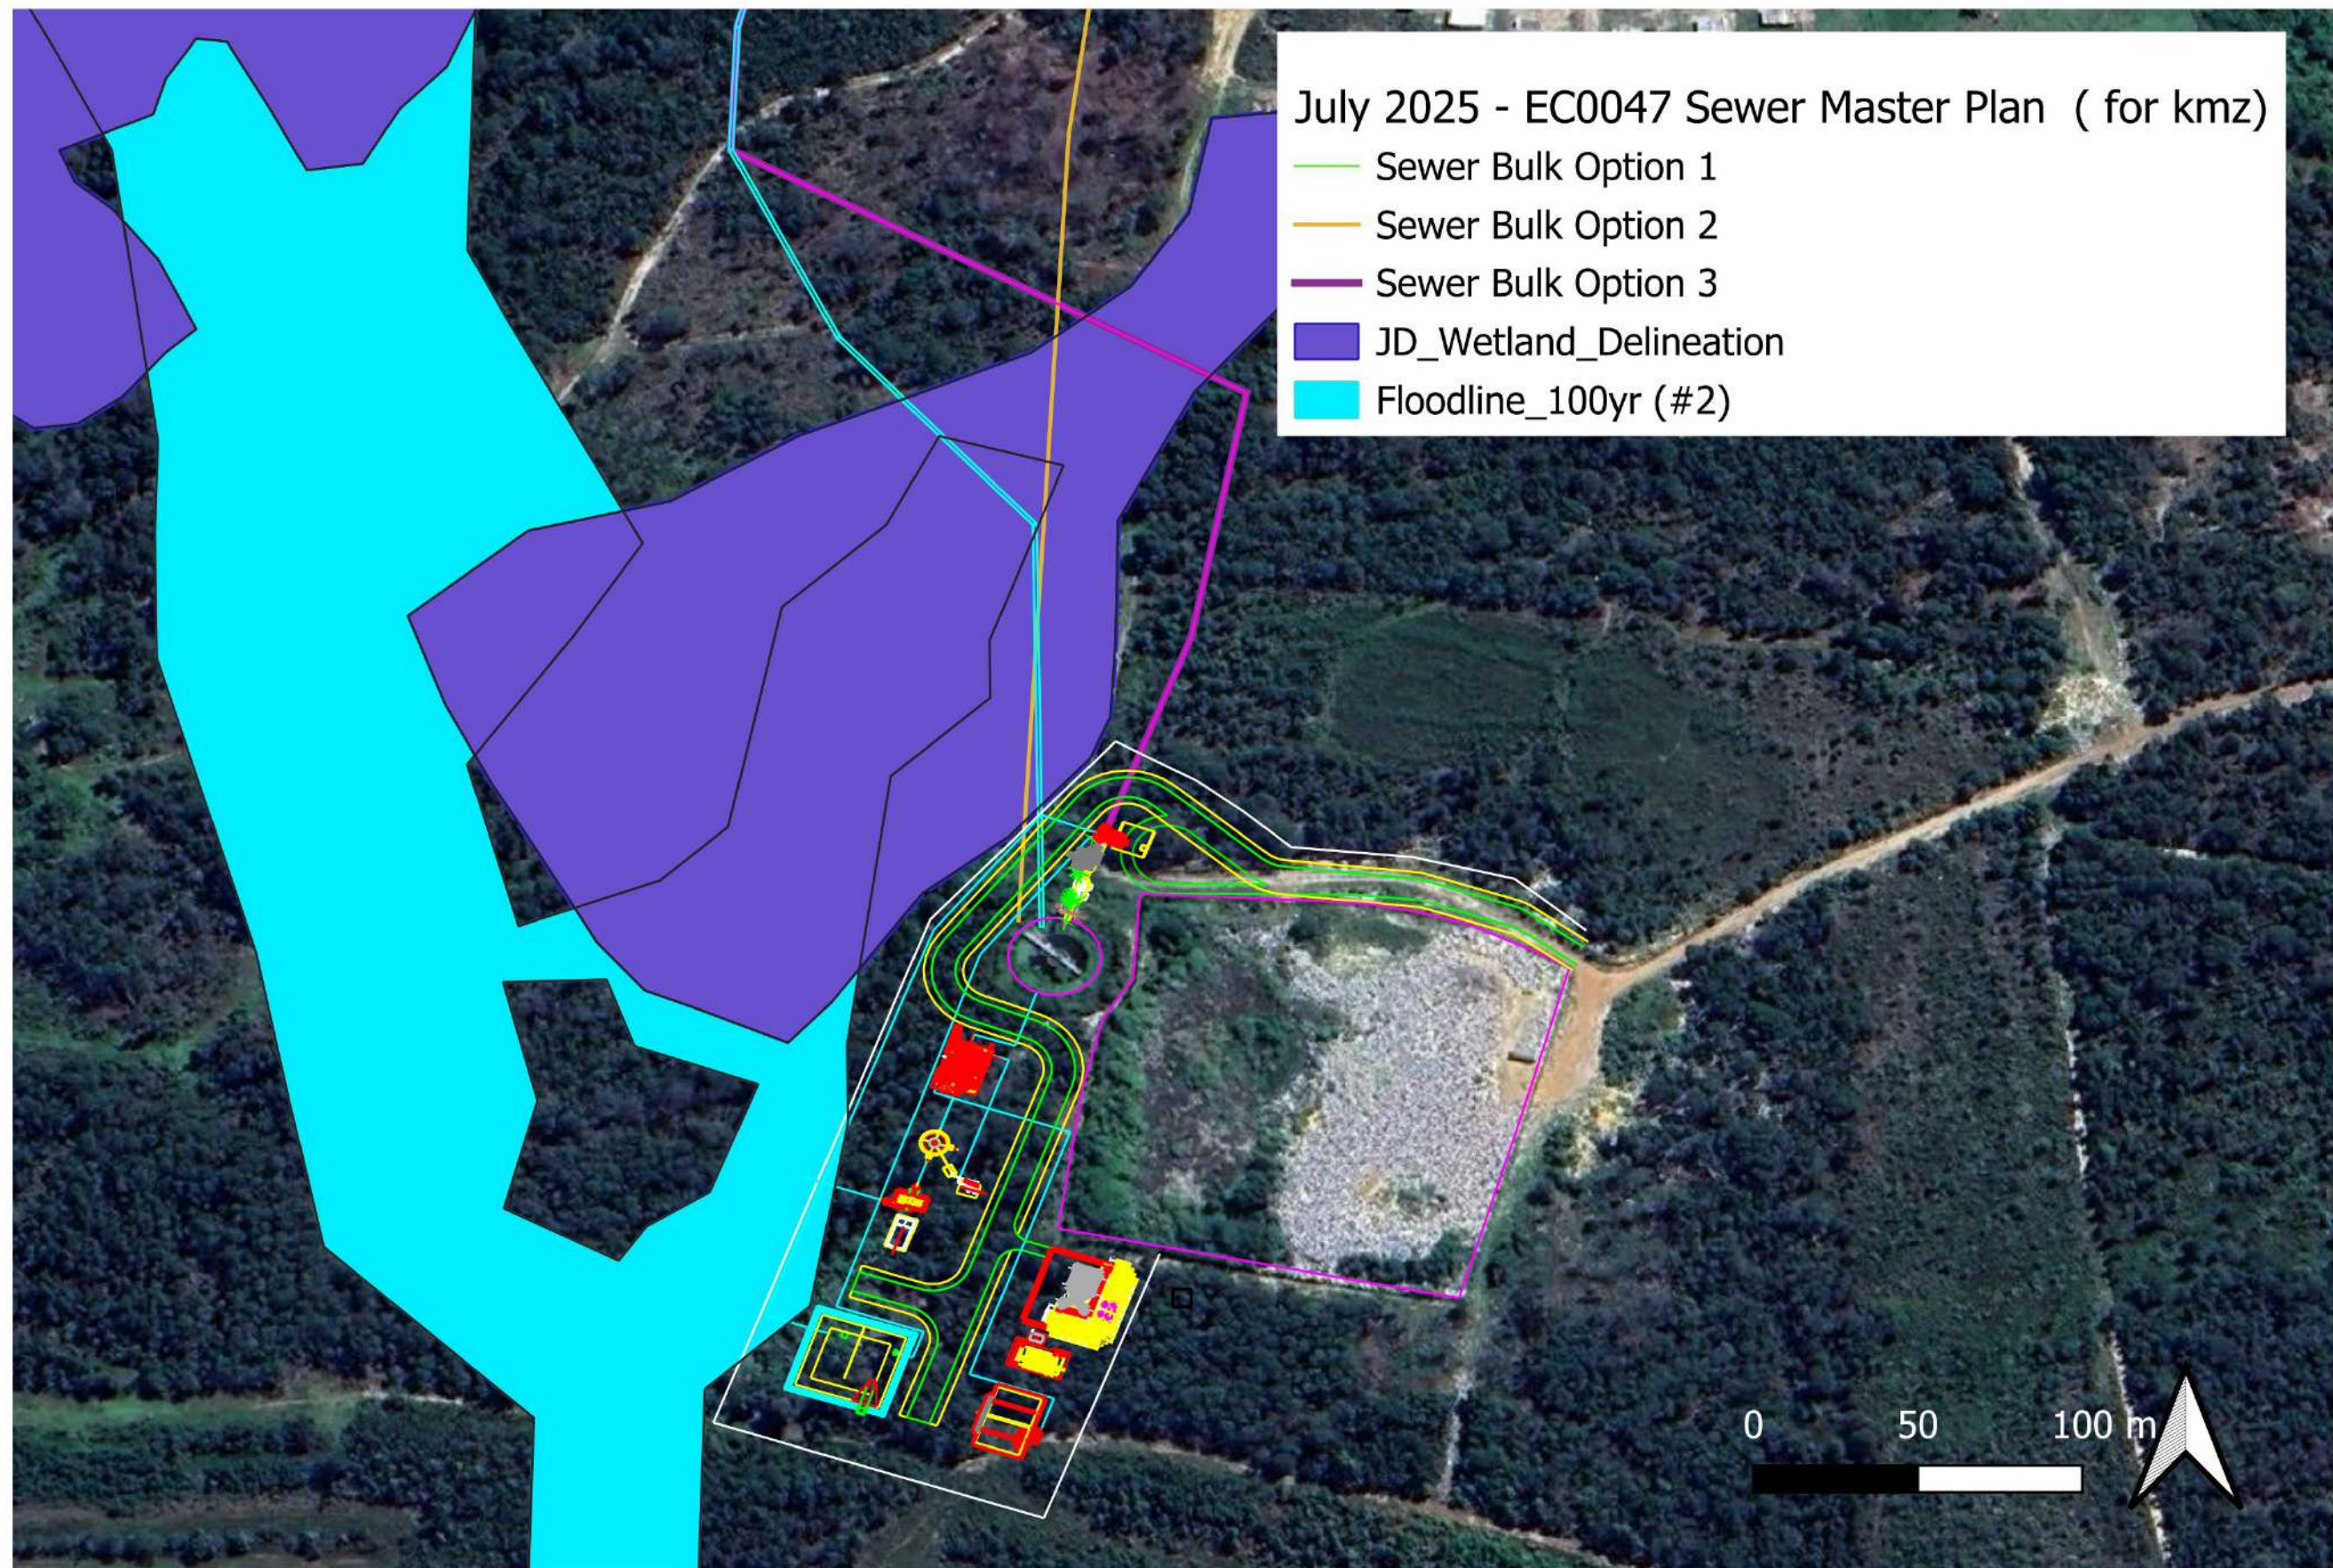

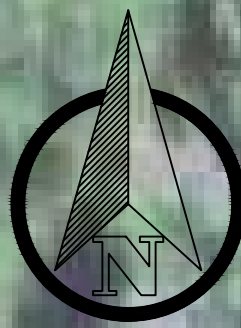

© 2025 Microsoft Corporation © 2025 Maxar ©CNES (2025) Distribution

FOR INFORMATION

AMENDMENTS			
REV	DATE	DESCRIPTION	INITIALS
0	JUN 2025	FOR INFORMATION	XX

SERVICE AUTHORITY APPROVAL		

CLIENT(S)		

PROJECT TITLE	
WOODLANDS BULK SEWER UPGRADE AND SMALL-BORE SANITATION SYSTEM REPLACEMENT	

DRAWING TITLE	
WOODLANDS WWTW SITE LAYOUT	

PROCESS		DATE
DESIGNED		2025/07/22
CHECKED		
VERIFIED		
DRAWN	D.FUNYUFUNYU	
CHECKED	M.KRUGER	
SMEC DRAWING NO.:		